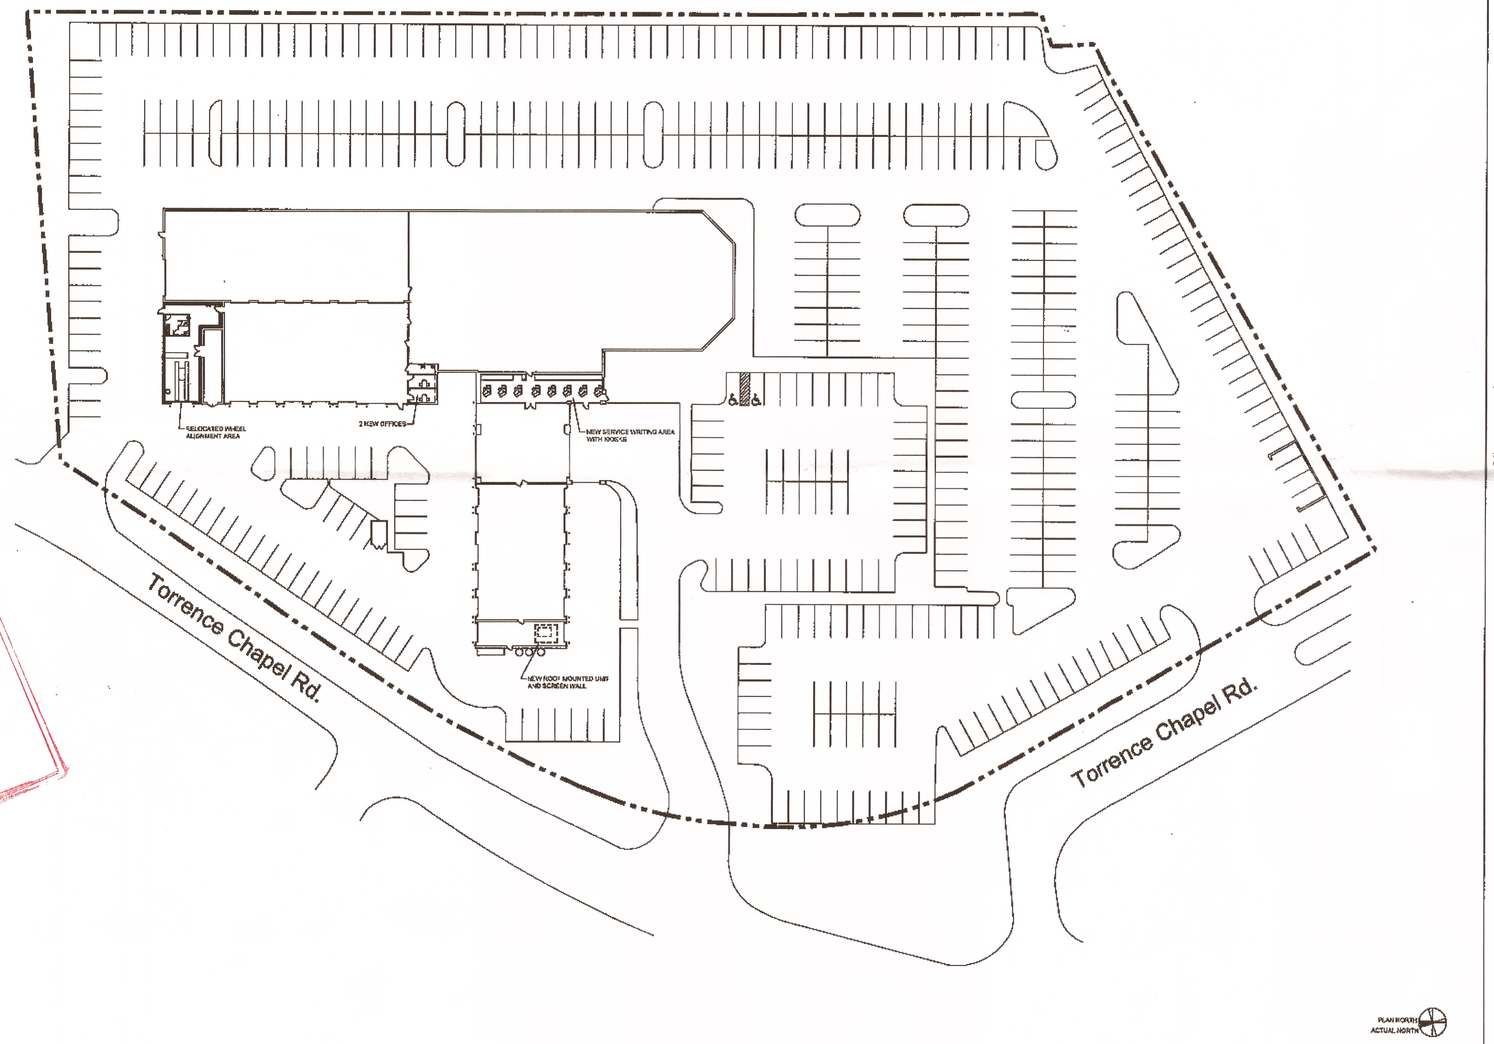


SITE PLAN NTS 01


ADAMS + ASSOCIATES
ARCHITECTURE

126 North Main Street Mooresville, NC 28115
phone: 1+704.664.1311 fax: 1+704.664.5604
www.adamsassociatesarch.com


ADDITION TO:

LAKE NORMAN
CHRYSLER • JEEP • DODGE

20700 TORRENCE CHAPEL RD.
CORNELIUS, NORTH CAROLINA

Project No.: 3222.01
Contact: L. SCHNEEFER
Drawn By: D. STRONG, J. LEE
Date: 9-23-15

KEY PLAN NTS

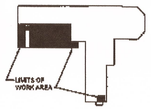


SITE PLAN

A1000

Approved in accordance with applicable
[illegible] CORNELIUS, North Carolina.
12-7-15
Date
Administrator