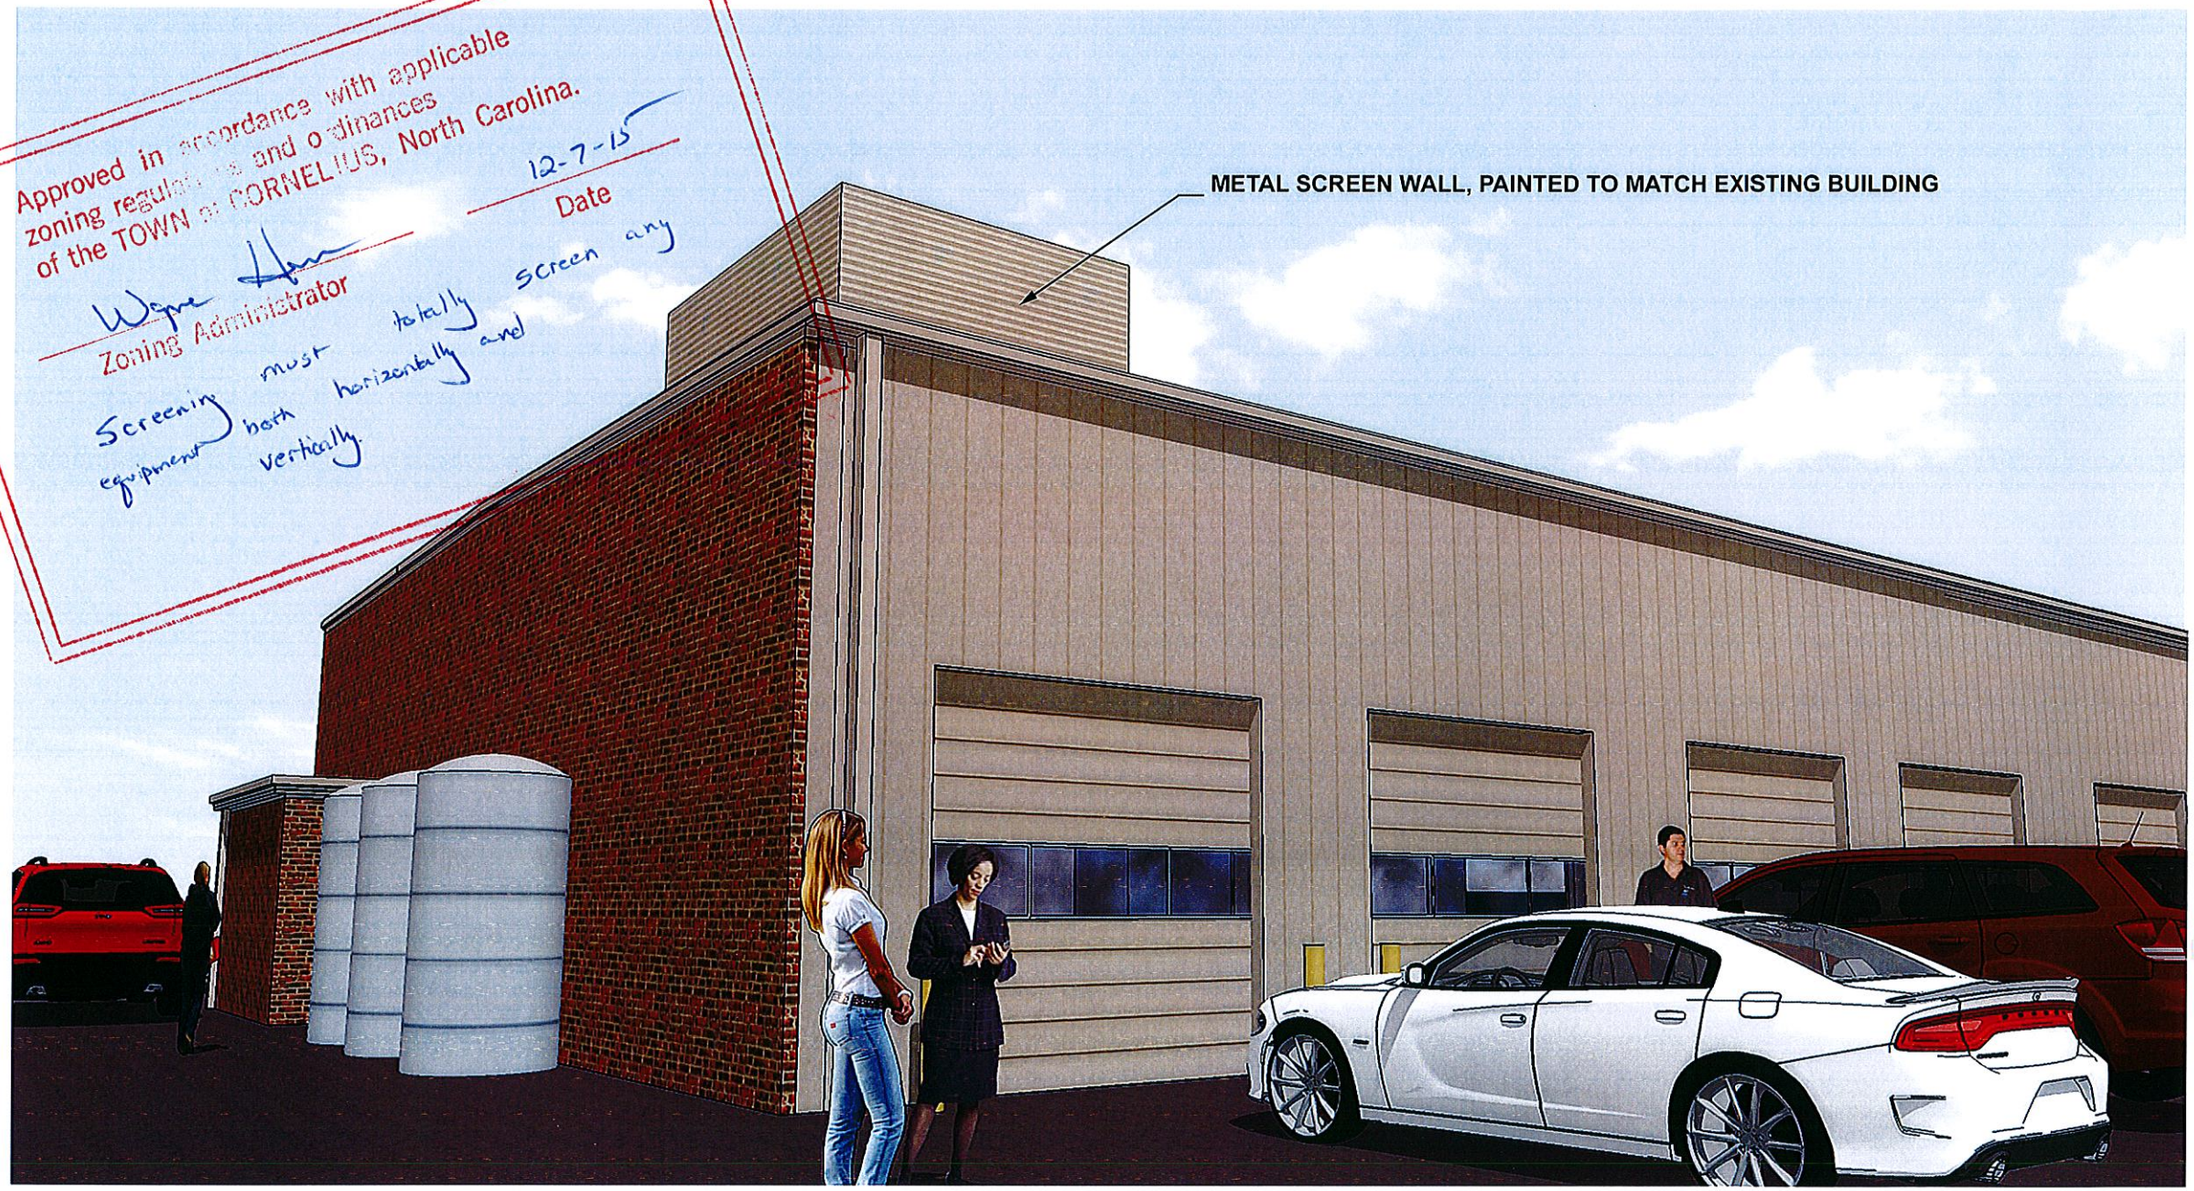

LAKE NORMAN
CHRYSLER • JEEP • DODGE

Southwest Elevation - Screen Wall

CONCEPT ELEVATIONS

20700 Torrence Chapel Road, Cornelius, NC

9.28.2015

ADAMS + ASSOCIATES
ARCHITECTURE

Approved in accordance with applicable zoning regulations and ordinances of the TOWN OF CORNELIUS, North Carolina.

Zoning Administrator

12-7-15
Date

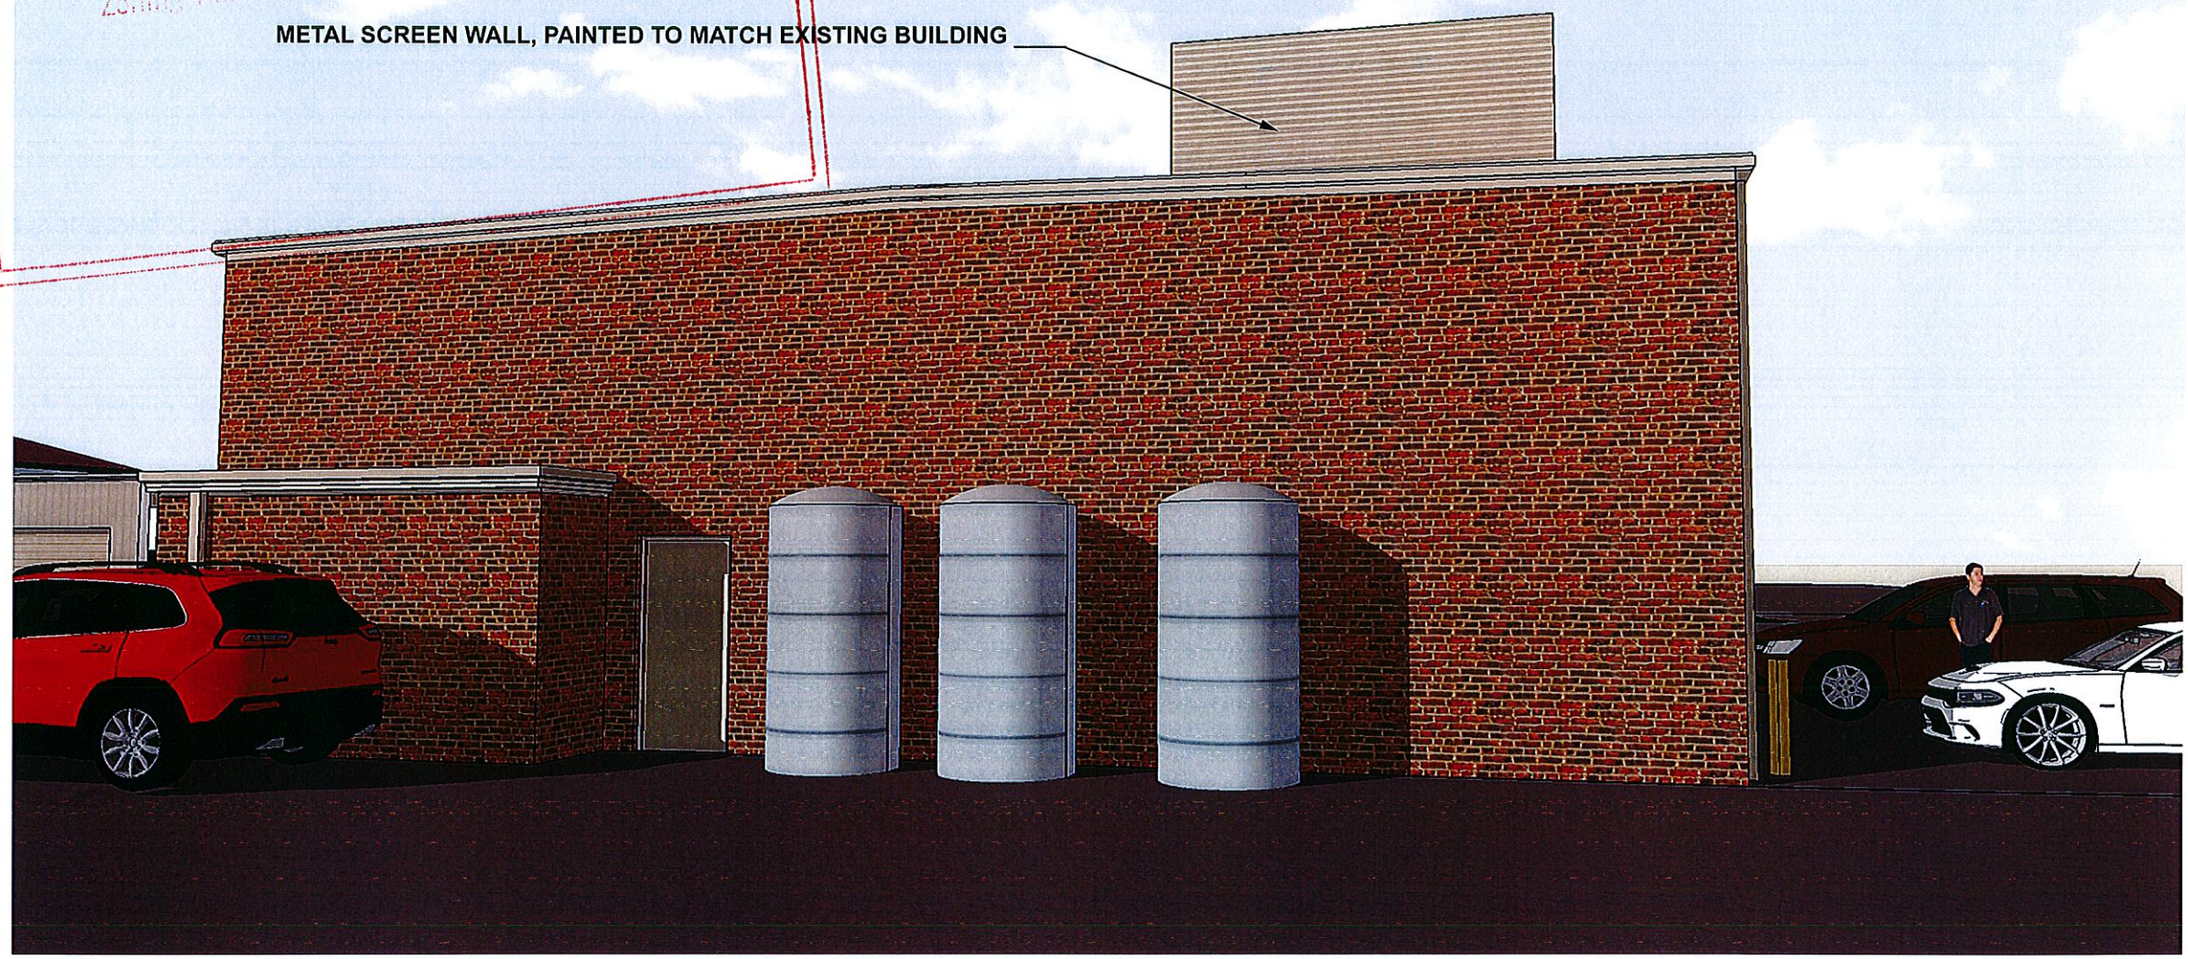

LAKE NORMAN
CHRYSLER • JEEP • DODGE

West Elevation - Screen Wall

CONCEPT ELEVATIONS

20700 Torrence Chapel Road, Cornelius, NC

9.28.2015

ADAMS + ASSOCIATES
ARCHITECTURE

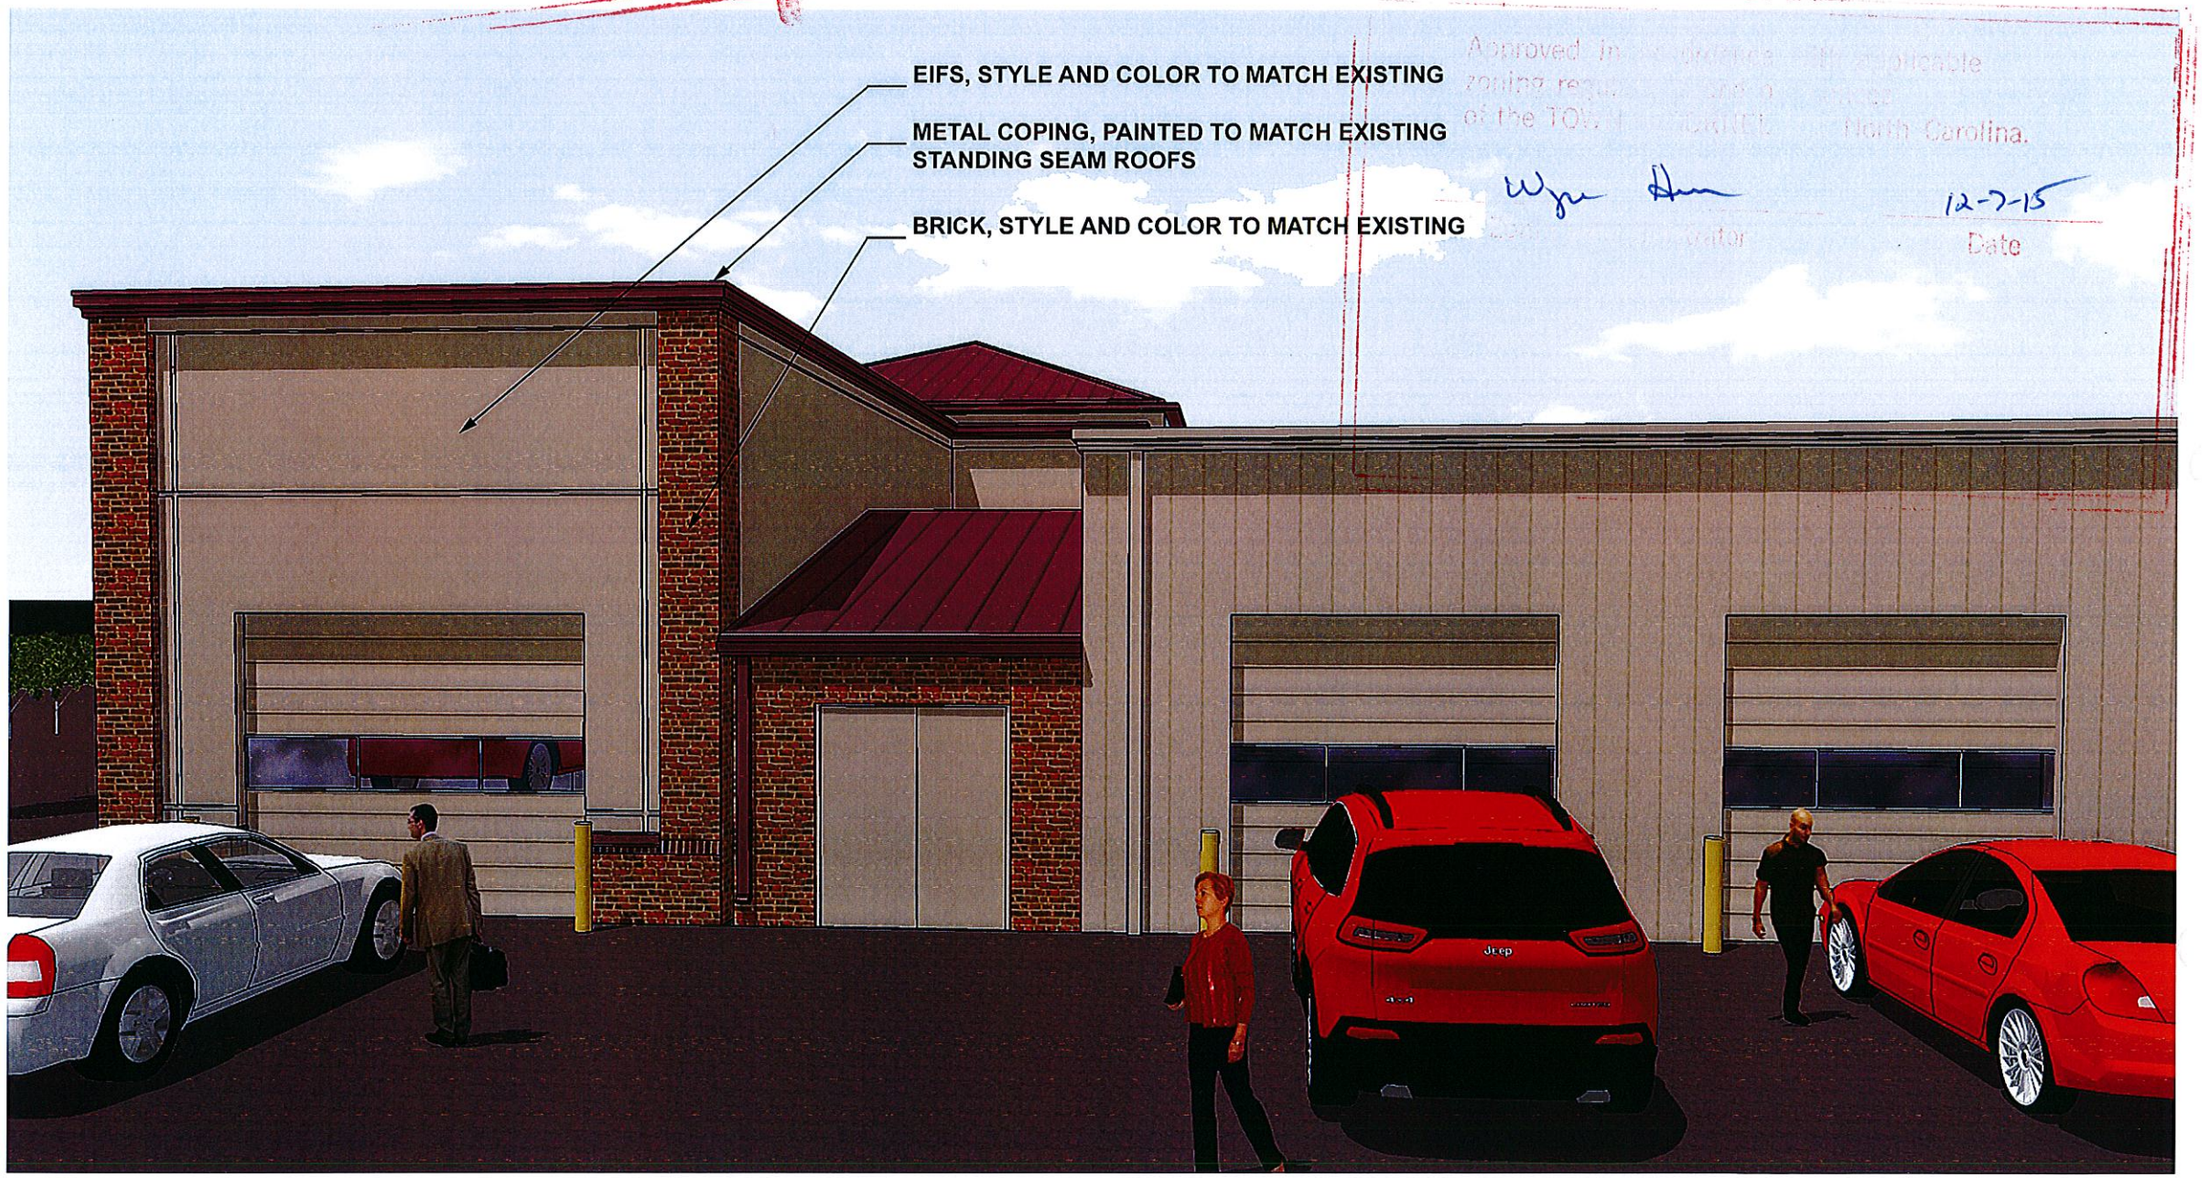

LAKE NORMAN
CHRYSLER • JEEP • DODGE

West Elevation - Wheel Alignment Area

CONCEPT ELEVATIONS

20700 Torrence Chapel Road, Cornelius, NC

9.28.2015

ADAMS + ASSOCIATES ARCHITECTURE

Approved in accordance with applicable zoning regulations and ordinances of the TOWN OF CORNELIUS, North Carolina.
12-7-15
Zoning Administrator Date

LAKE NORMAN
CHRYSLER • JEEP • DODGE

North Elevation - Wheel Alignment Area

CONCEPT ELEVATIONS

20700 Torrence Chapel Road, Cornelius, NC

9.28.2015

ADAMS + ASSOCIATES
ARCHITECTURE