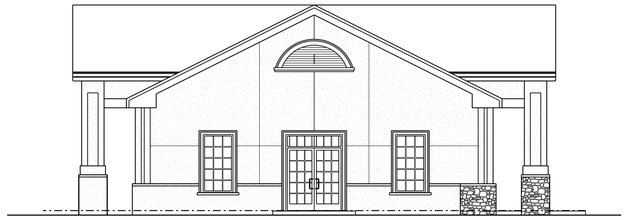

04 WEST (PLAYGROUND) ELEVATION
SCALE: 1/8" = 1'-0"

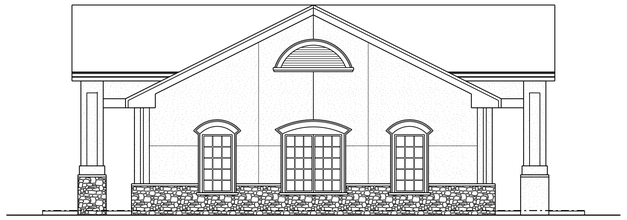

03 EAST ELEVATION
SCALE: 1/8" = 1'-0"

02 NORTH ELEVATION
SCALE: 1/8" = 1'-0"

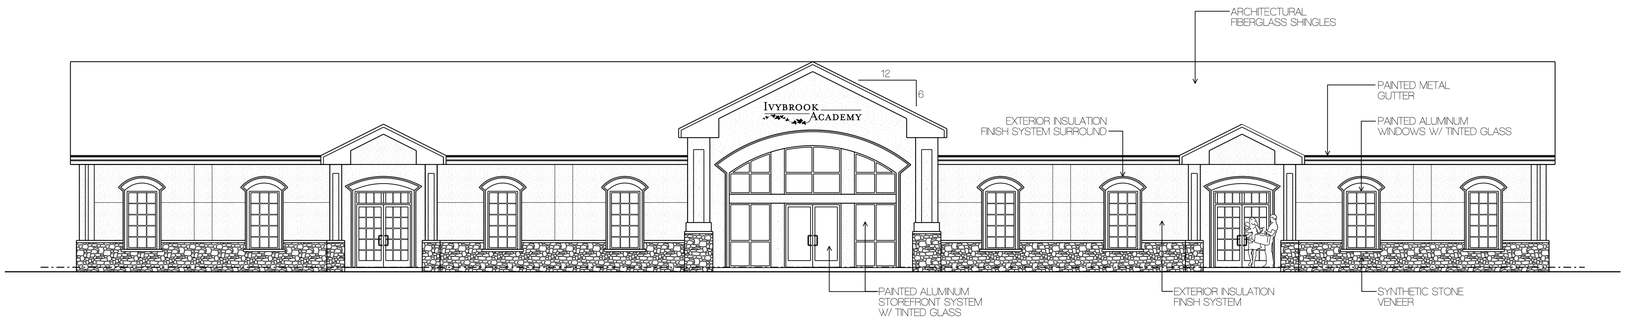

01 SOUTH (NANTZ ROAD) ELEVATION
SCALE: 1/8" = 1'-0"

BGA
Brian Gaddis Architects PLLC
1900 Abbott Street / Suite 103
Charlotte, North Carolina 28203
704-335-1292
www.begarchitect.com

NEW FACILITIES

IVYBROOK ACADEMY

CORNELIUS, NORTH CAROLINA

This Drawing is the property of Brian Gaddis architect PLLC, and is not to be reproduced or copied in whole or in part. This Drawing is to be used for this specific project only and not to be used on any other project. This Drawing shall be returned to Brian Gaddis architect PLLC upon written request.

Copyright 2018

Brian Gaddis architect PLLC

Date: 10/03/16 BGa Project: 16124

Issue Dates:

No:	Date:	Description:

EXTERIOR ELEVATIONS

A100