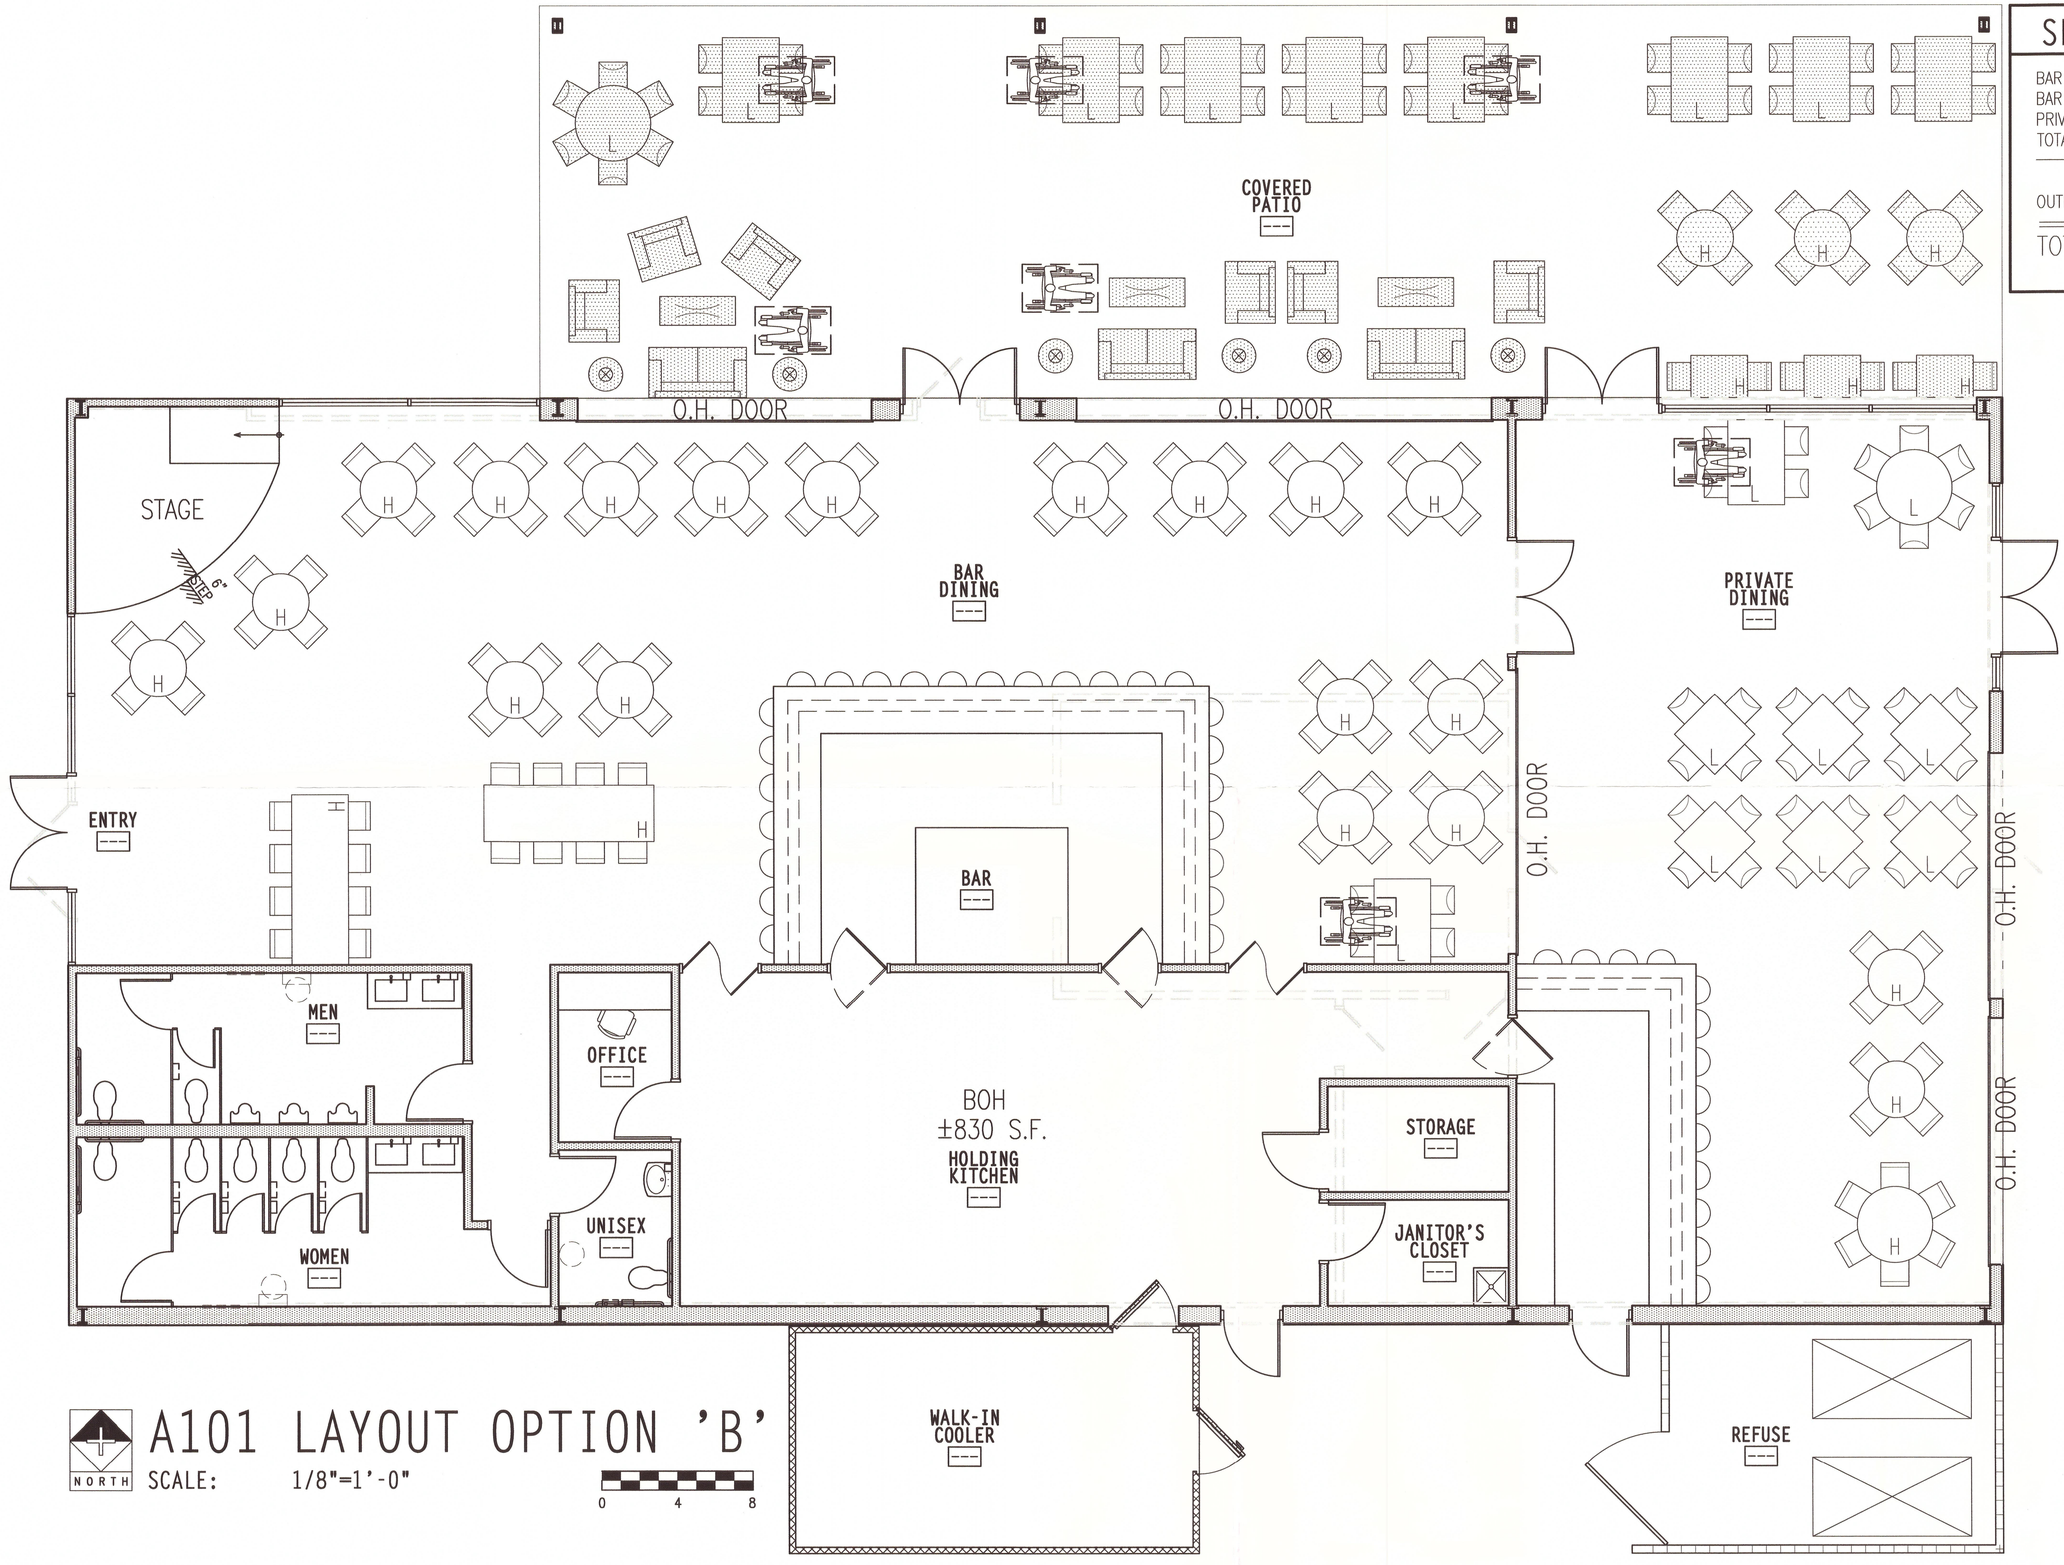

A101 LAYOUT OPTION 'B'

NORTH

SCALE: 1/8"=1'-0"

0 4 8

SEATING COUNT

BAR	26
BAR DINING	88
PRIVATE DINING	60
TOTAL INDOOR SEATING:	174
OUTDOOR SEATING:	74
TOTAL SEATING:	248

PROJECT NUMBER	N1611
DRAWING NAME	N1611-Option 'B'.dwg
ISSUE DATE	09 AUGUST 16
DRAWN BY	MD

barker/nestor
ARCHITECTURE + DESIGN
600 W. CERMAK RD. UNIT 3C | CHICAGO, IL 60616 USA
TEL: 847+763+1692 FAX: 847+763+1697

PROPOSED ARCHITECTURAL LAYOUT FOR:

BOAT YARD EATS

18481 Statesville Rd.
Cornelius, NC 28031

SHEET NUMBER: A1 OF 1

© 2016, BARKER NESTOR, INC.
ALL RIGHTS RESERVED