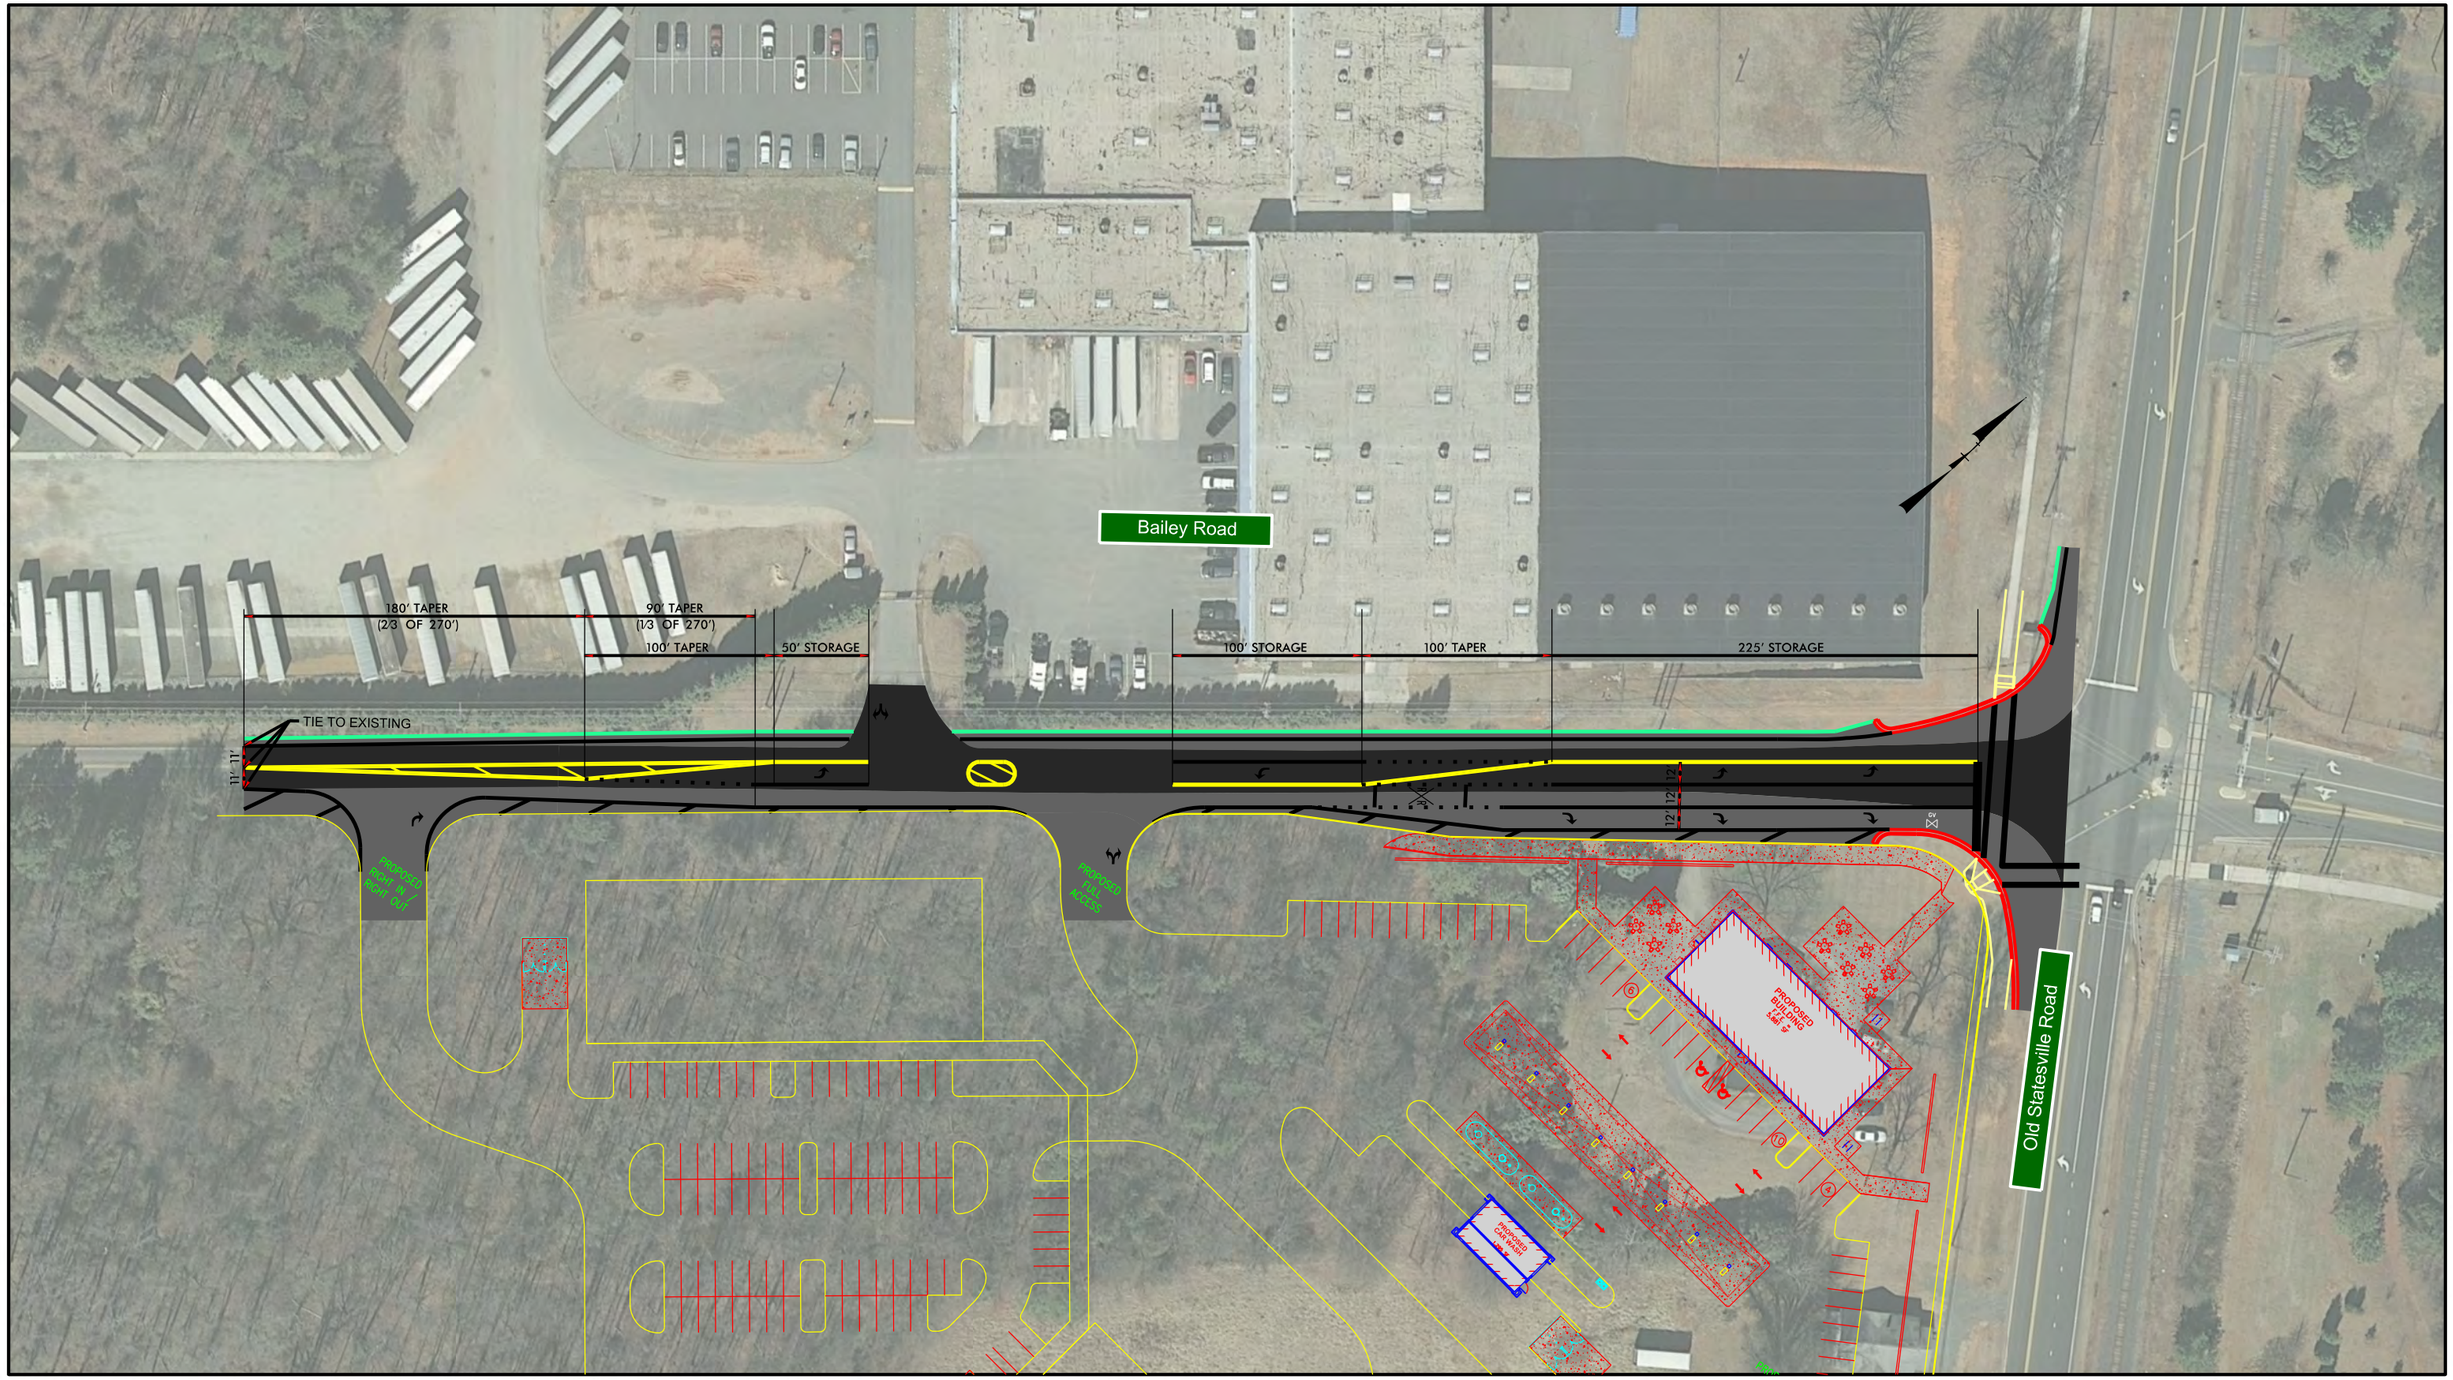

RAMEY KEMP & ASSOCIATES
TRANSPORTATION ENGINEERS

8307 University Executive
Park Drive Suite 260
Charlotte, NC 28262
P: 704.549.4260
F: 704.549.4277
www.rameykemp.com

SCALE
0 80' 160' 240'

DWG: 15244
DATE: January 6, 2016

Cornelius Circle K
Left Turn Concept
Cornelius, NC